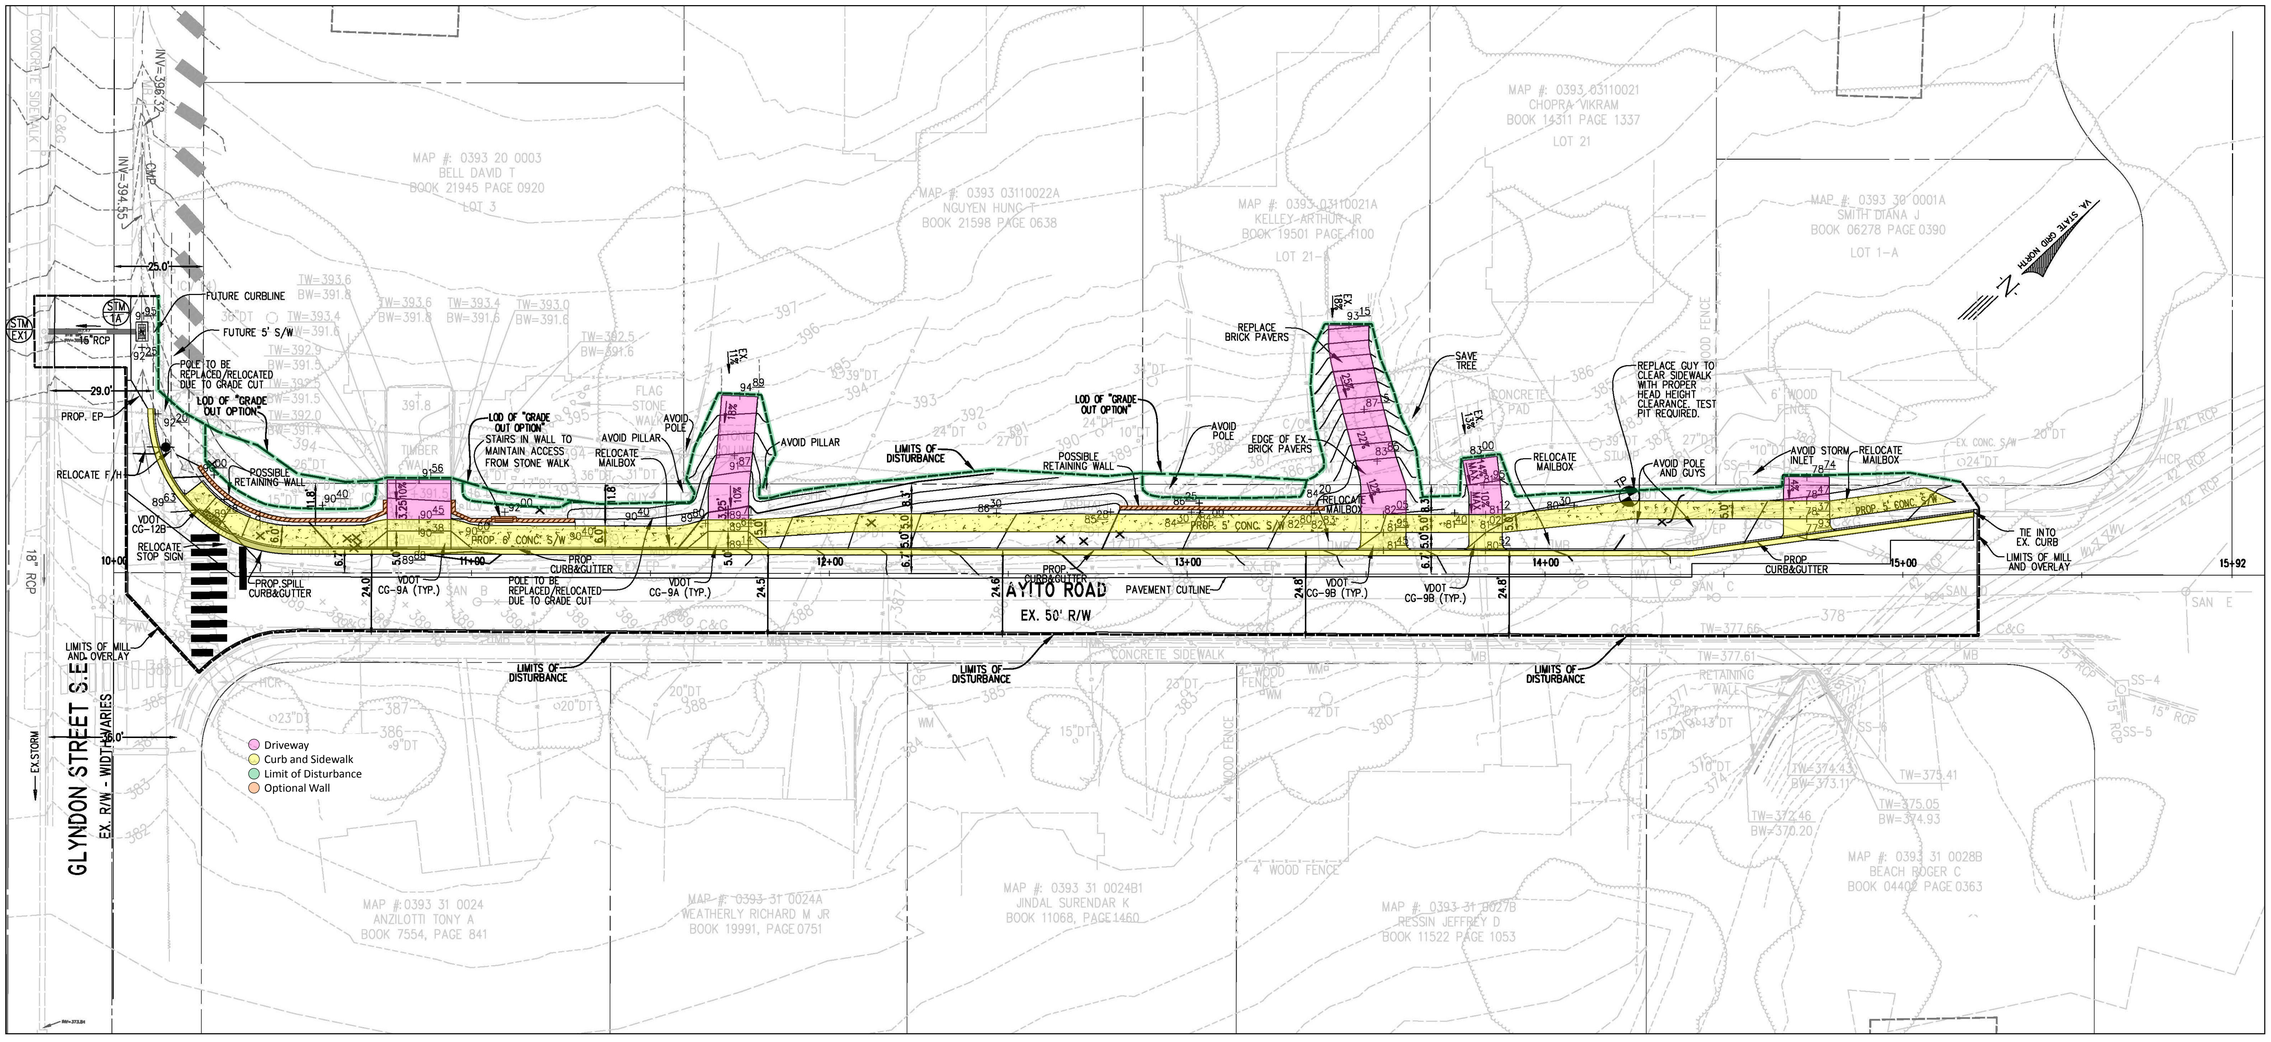
AYITO ROAD
EX. 50' R/W
GLYNDON STREET S.E.
EX. R/W - WIDTH VARIES
Driveway
Curb and Sidewalk
Limit of Disturbance
Optional Wall
FUTURE CURBLINE
FUTURE 5' S/W
POLE TO BE REPLACED/RELOCATED DUE TO GRADE CUT
LOD OF "GRADE CUT OPTION"
PROP. EP
RELOCATE F/H
POSSIBLE RETAINING WALL
VDOT CG-12B
RELOCATE STOP SIGN
PROP. SPILL CURB&GUTTER
VDOT CG-9A (TYP.)
STAIRS IN WALL TO MAINTAIN ACCESS FROM STONE WALK
AVOID PILLAR
RELOCATE MAILBOX
AVOID POLE
PROP. 8' CONC. S/W
PROP. CURB&GUTTER
LIMITS OF DISTURBANCE
PROP. 5' CONC. S/W
PAVEMENT CUTLINE
VDOT CG-9B (TYP.)
REPLACE BRICK PAVERS
EDGE OF EX. BRICK PAVERS
SAVE TREE
REPLACE GUY TO CLEAR SIDEWALK WITH PROPER HEAD HEIGHT CLEARANCE. TEST PIT REQUIRED.
AVOID POLE AND GUYS
AVOID STORM INLET
TIE INTO EX. CURB
LIMITS OF MILL AND OVERLAY
VA. STATE GRID NORTH
MAP #: 0393 20 0003 BELL DAVID T BOOK 21945 PAGE 0920 LOT 3
MAP #: 0393 03110022A NGUYEN HUNG T BOOK 21598 PAGE 0638
MAP #: 0393 03110021A KELLEY-ARTHUR JR BOOK 19501 PAGE 0100 LOT 21-A
MAP #: 0393 03110021 CHOPRA VIKRAM BOOK 14311 PAGE 1337 LOT 21
MAP #: 0393 30 0001A SMITH DIANA J BOOK 06278 PAGE 0390 LOT 1-A
MAP #: 0393 31 0024 ANZILOTTI TONY A BOOK 7554, PAGE 841
MAP #: 0393 31 0024A WEATHERLY RICHARD M JR BOOK 19991, PAGE 0751
MAP #: 0393 31 0024B1 JINDAL SURENDAR K BOOK 11068, PAGE 1460
MAP #: 0393 31 0027B RESSIN JEFFREY D BOOK 11522 PAGE 1053
MAP #: 0393 31 0028B BEACH ROGER C BOOK 04402 PAGE 0363