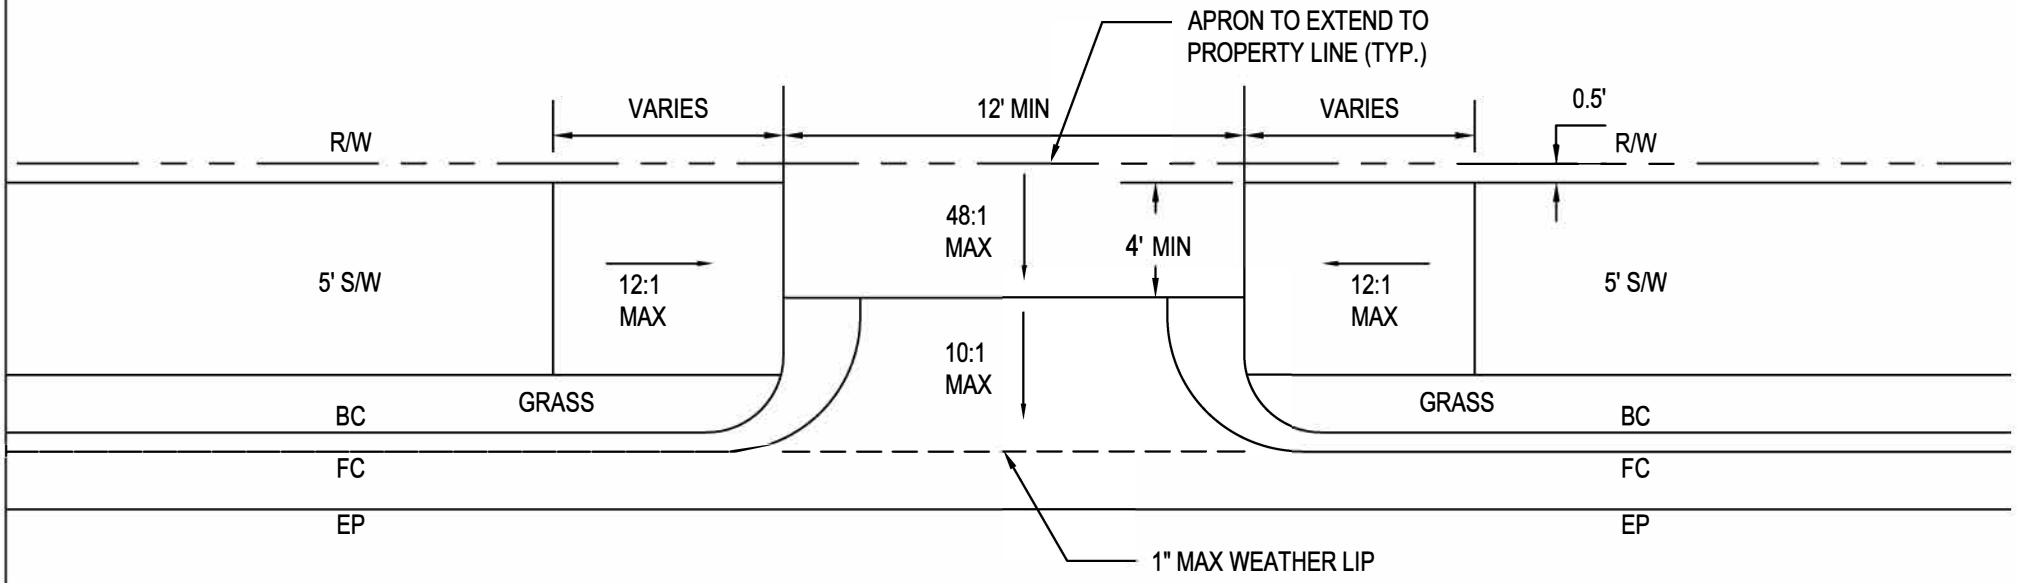

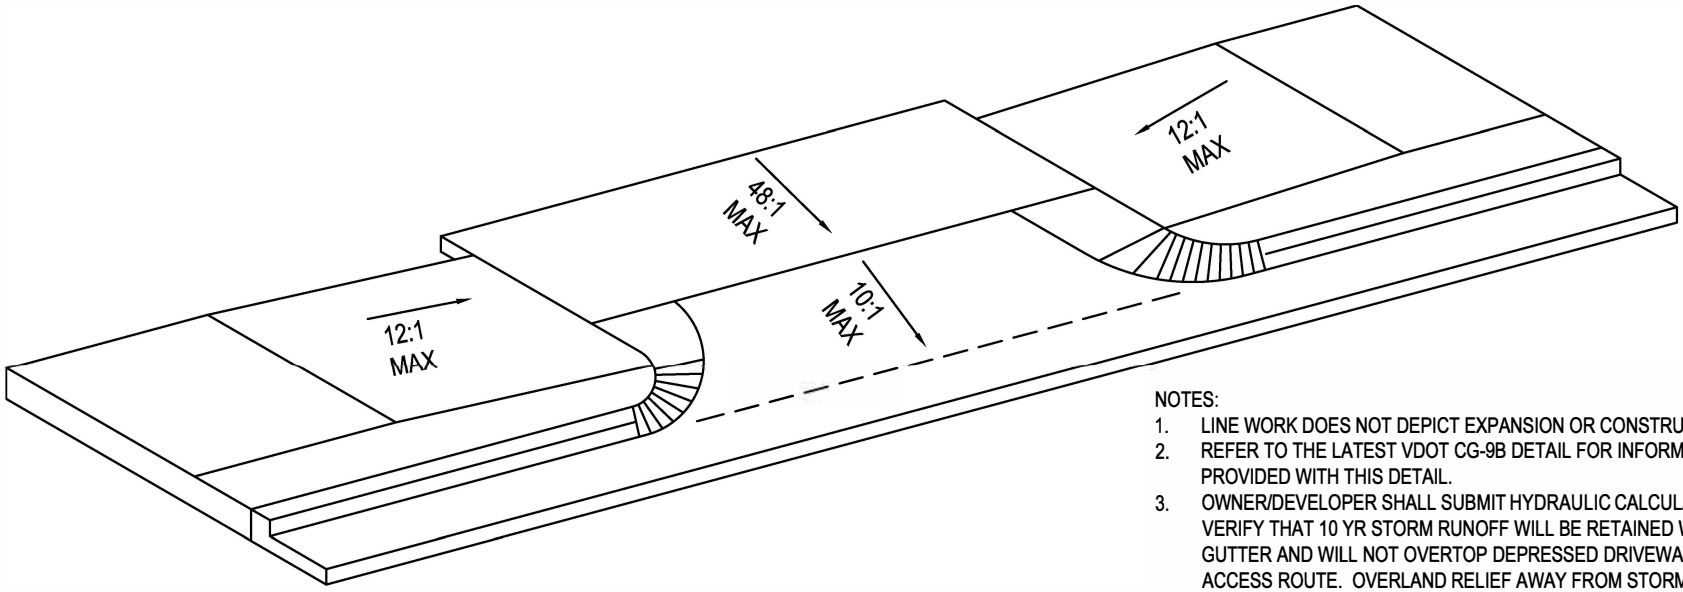

NOTES:

1. LINE WORK DOES NOT DEPICT EXPANSION OR CONSTRUCTION JOINTS.
2. REFER TO THE LATEST VDOT CG-9B DETAIL FOR INFORMATION NOT PROVIDED WITH THIS DETAIL.
3. OWNER/DEVELOPER SHALL SUBMIT HYDRAULIC CALCULATIONS TO VERIFY THAT 10 YR STORM RUNOFF WILL BE RETAINED WITHIN THE GUTTER AND WILL NOT OVERTOP DEPRESSED DRIVEWAY/PEDESTRIAN ACCESS ROUTE. OVERLAND RELIEF AWAY FROM STORMS IN EXCESS OF THE 10 YR.
4. PROVIDE 6" MIN. AGGREGATE BASE UNDER DRIVEWAY APRON.
5. A MINIMUM 1' ASPHALT CUT FRONTING ALL CURB AND GUTTER CONSTRUCTION TO ENSURE PROPER FORMING OF GUTTER PAN.

MODIFIED VDOT CG-9B APRON

TOWN OF VIENNA, VIRGINIA

DEPARTMENT OF PUBLIC WORKS

DRAWING NO. N/A	
SCALE N.T.S	2025-6-6
SHEET 1 of 1	2014-12-30
	DATE/REVISION